PROJECT NO. 52111 PROJECT NAME: NAPIER ROAD

Detour Signing
Phase II

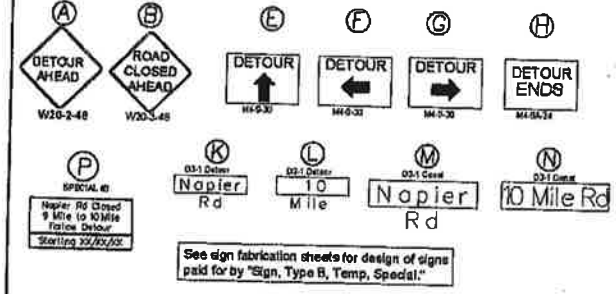

See sign fabrication sheets for design of signs paid for by "Sign, Type B, Temp, Special."

SIGNS THIS SHEET BY CONTRACTOR		
ITEM	UNIT	QTY
Sign, Type B, Temp, Prismatic, Furn	Sft	420
Sign, Type B, Temp, Prismatic, Oper	Sft	420
Sign, Type B, Temp, Prismatic, Special, Furn	Sft	420
Sign, Type B, Temp, Prismatic, Special, Oper	Sft	420
Barricade, Type III, High Intensity, Double Sided, Lighted, Furn	Ea	5
Barricade, Type III, High Intensity, Double Sided, Lighted, Oper	Ea	5
Sign Cover	Ea	–

Know what's below. Call before you dig.

N

FULL SIZE (22"x34") 1" = 40'
REDUCED SIZE (11"x17") 1" = 80'

NOTES

NOTE 'A'- PLACE ON SHOULDER OF ROAD WITH ONE TYPE 3 BARRICADE

ALL SIGNS SHALL BE GROUND MOUNTED UNLESS OTHERWISE NOTED.

CONTRACTOR TO MAINTAIN LOCAL TRAFFIC ON NAPIER RD AT ALL TIMES.

All permanent signing on Ten Mile Rd, the North Leg of Napier Rd, and within the Round a Bout shall be installed before seasonal shutdown in 2017.

SIGNS REQUIRED

22 - D3-1 DETOUR Napier Rd (30x12)
- D3-1 DETOUR 10 Mile (30x12)
8 - D3-1 CONST Napier Rd (48x12)
- D3-1 CONST 10 Mile (48x12)
- M4-9A (24x18)
22 - M4-9 (30x18)
2 - R11-2 (48x30)
1 - R11-3a (60x30)
- W3-3 (48x48)
- W3-3 Supplementary (36x24)
8 - W20-2 (60x48)
4 - W20-3 (60x48)
8 - SPECIAL #3 (36x48)

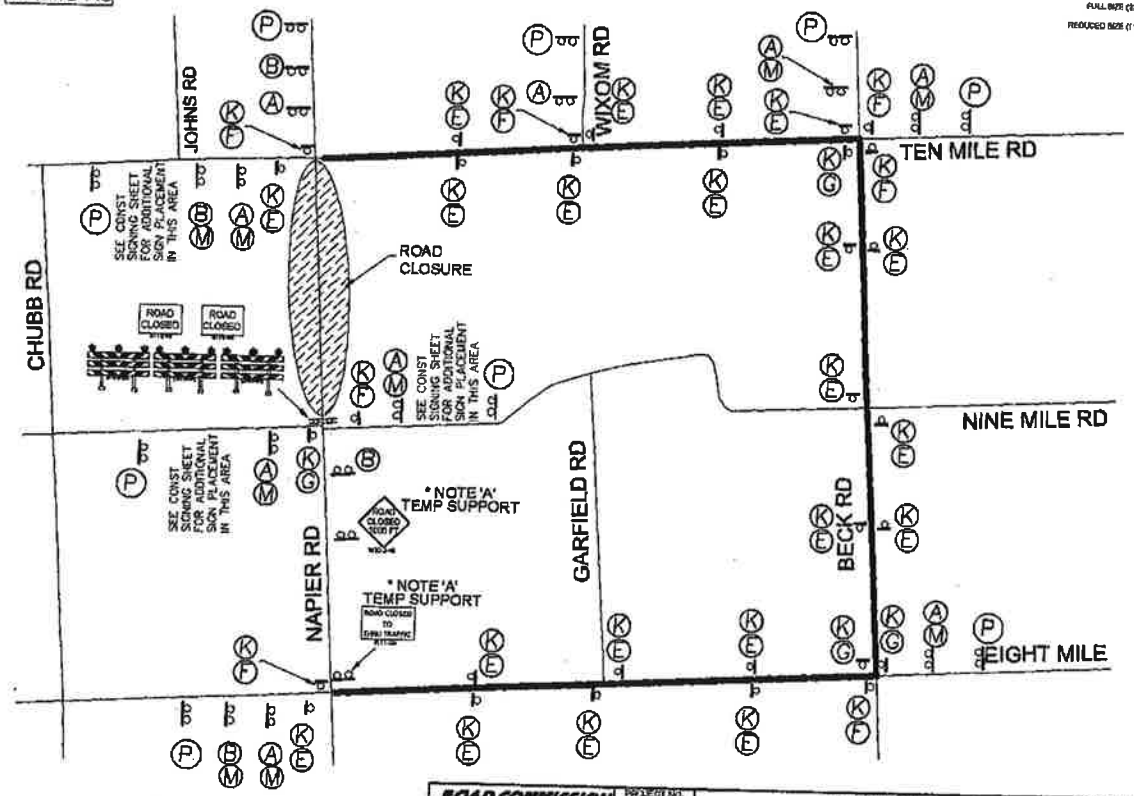

ROAD COMMISSION OAKLAND COUNTY BEVERLY HILLS, MICHIGAN	PROJECT NO. 52111 DATE 03/17/2017	T9 DETOUR 4 NAPIER ROAD 9 MILE ROAD TO 10 MILE ROAD	DESIGN PHASE FINAL PLANS SHEET NO. 11 OF 180

PROJECT NAME: NAPIER ROAD 9 MILE ROAD TO 10 MILE ROAD
PROJECT NO. 52111 ENGINEER: SAUDIO NO. 5